
PAYETTE COUNTY JAIL
SCHEME 07

JUNE 9, 2026

ELEVATUS
ARCHITECTURE





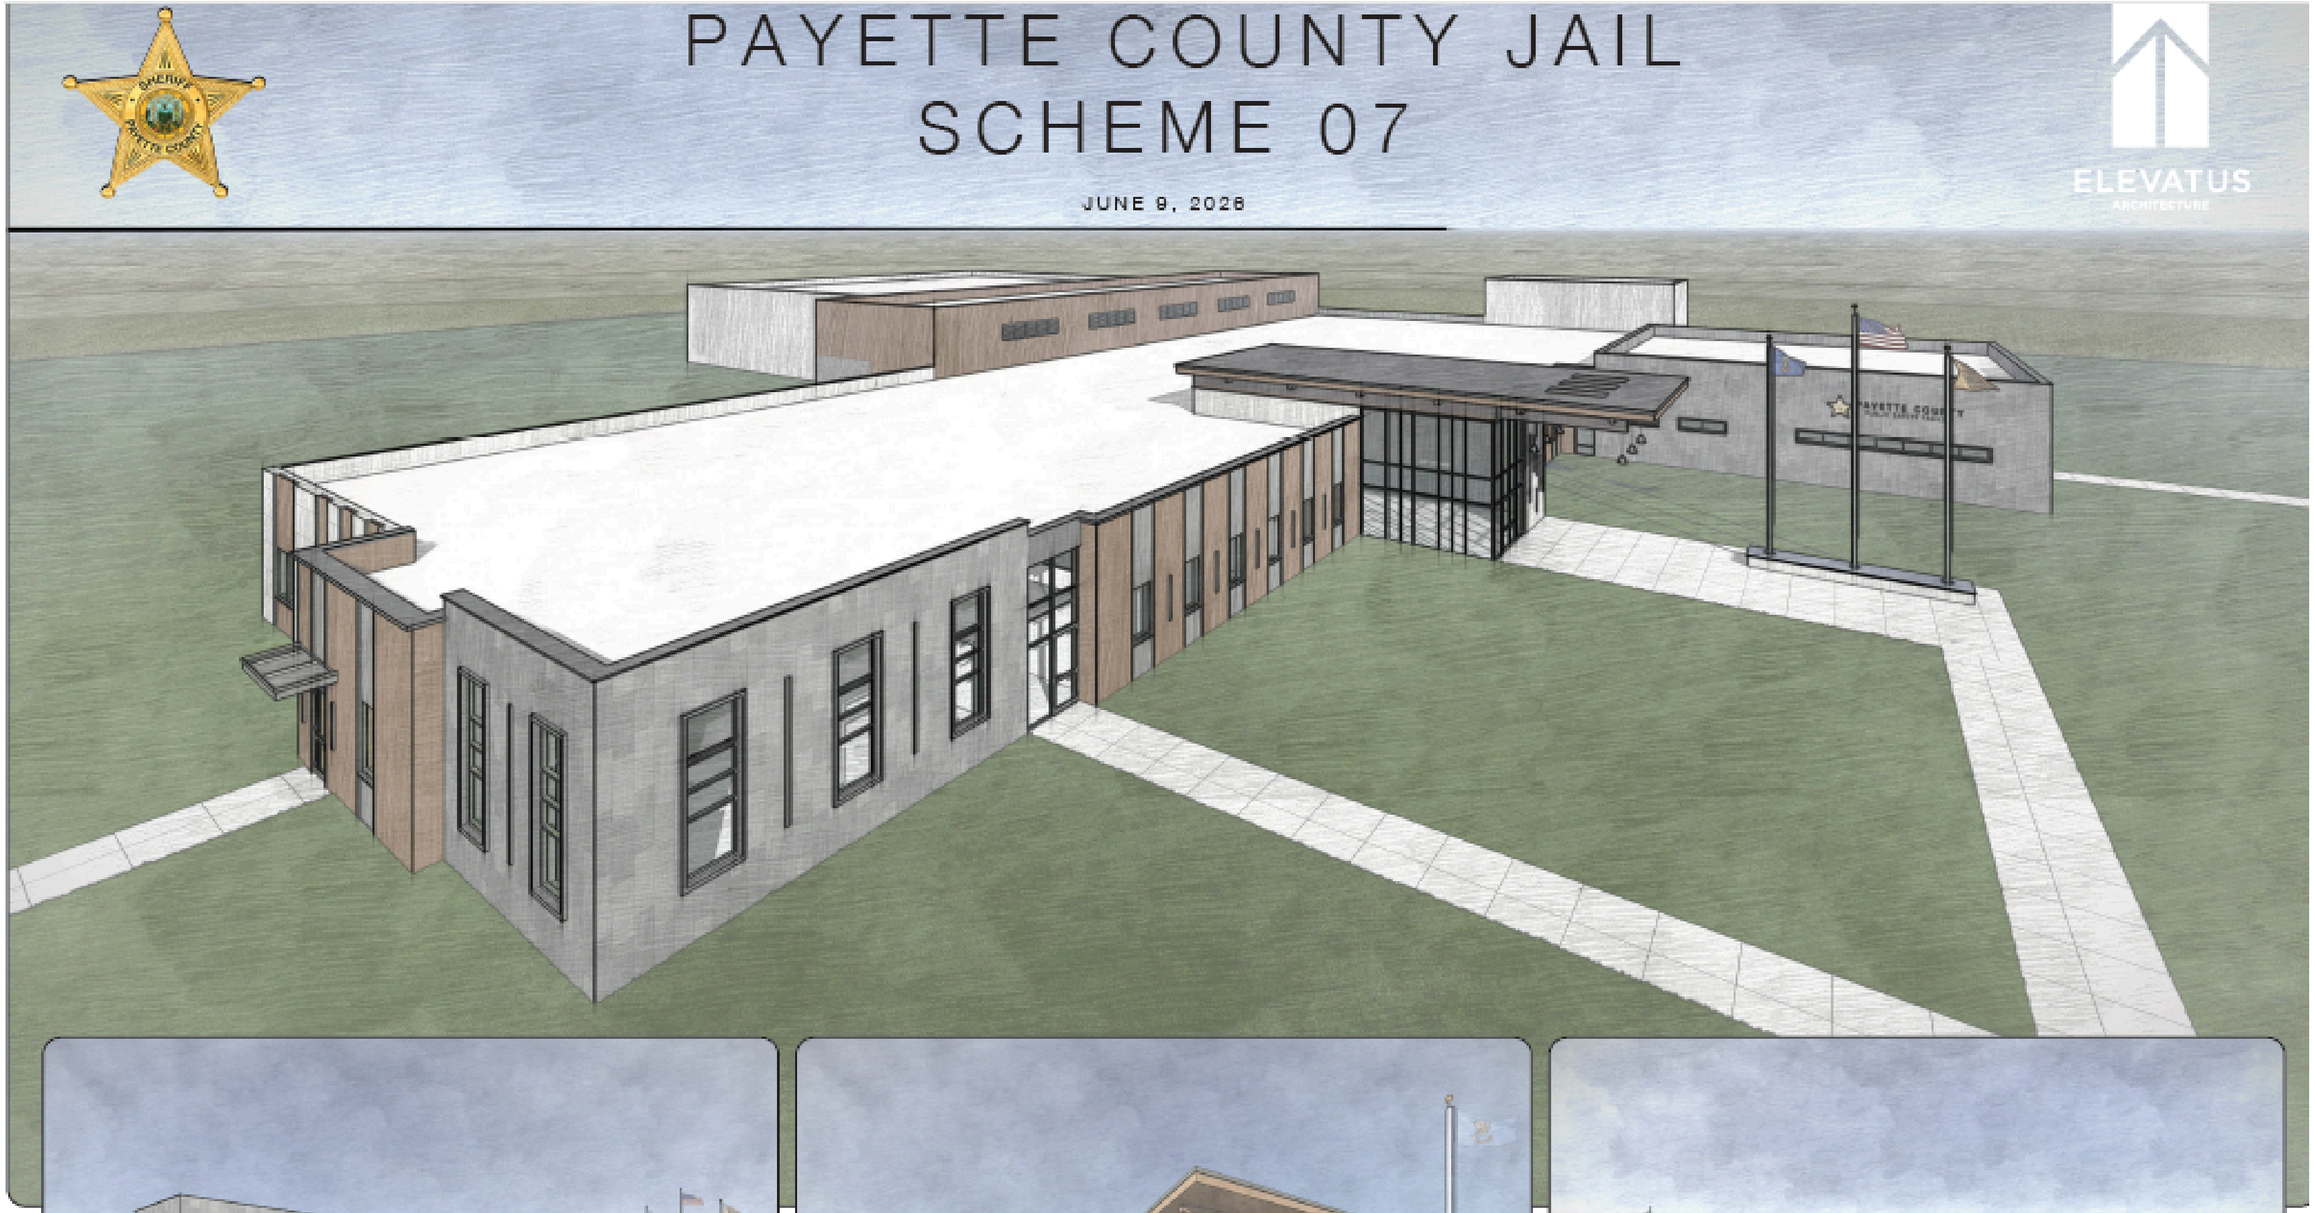



PAYETTE COUNTY JAIL
SCHEME 12


JUNE 8, 2026


ELEVATUS
ARCHITECTURE








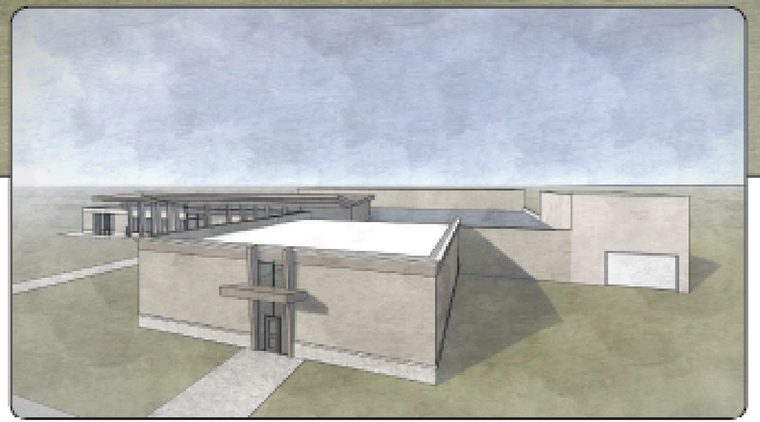

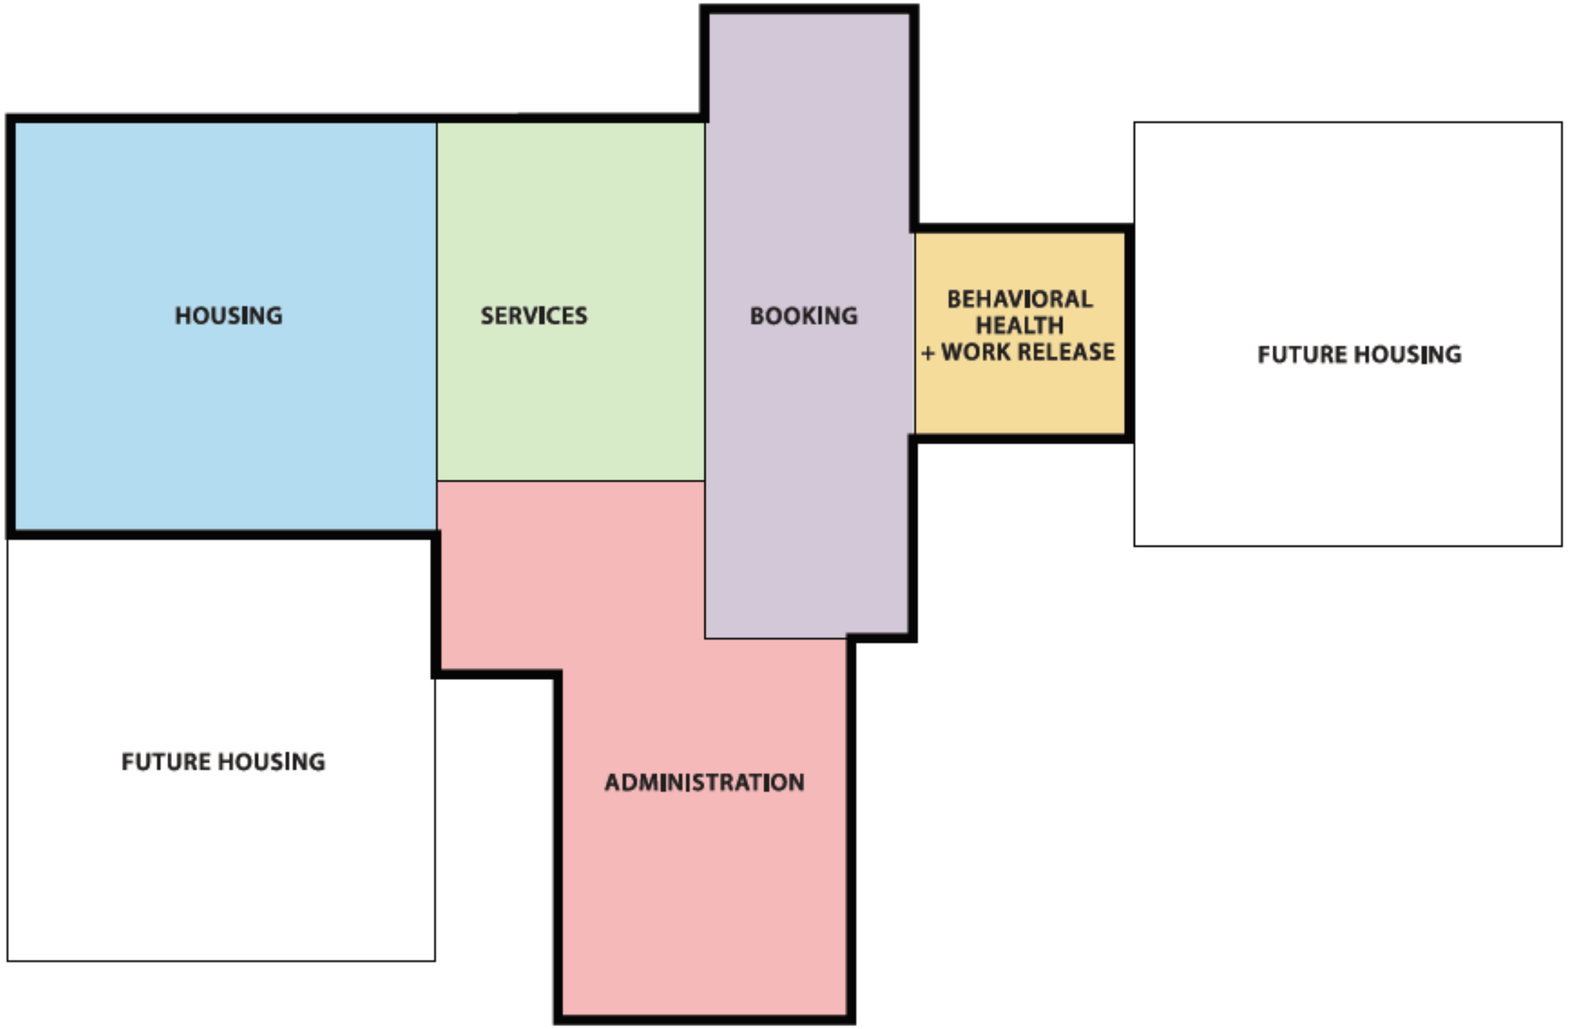

CONCEPTUAL FIRST FLOOR PLAN

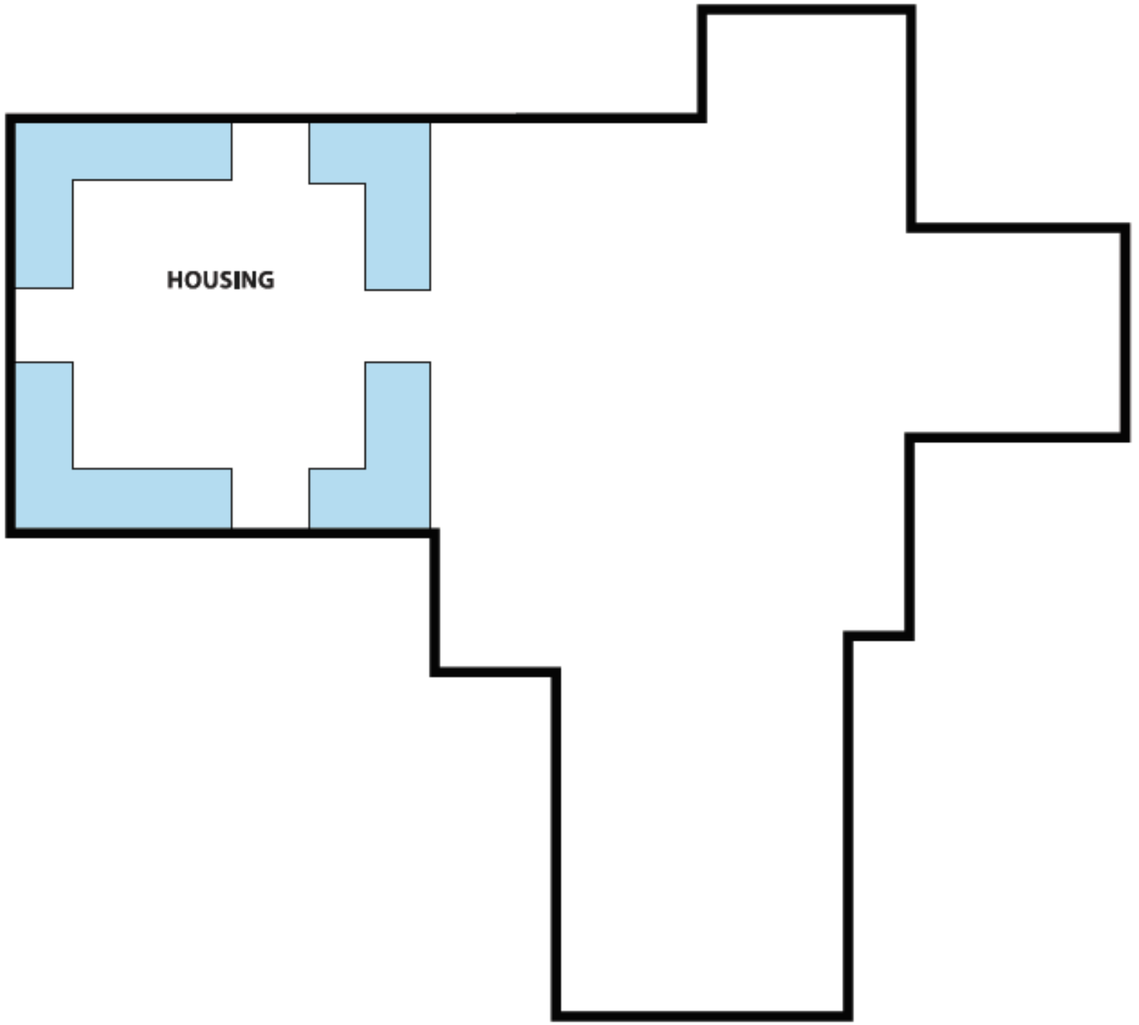

CONCEPTUAL MEZZANINE FLOOR PLAN